1
P.1

PLUMBING PLAN

SCALE: 1/4" = 1'-0"

PLEASE NOTE: TENANT FINISH SUPPLEMENTAL DRAWINGS TO ORIGINAL PLAZA DRAWINGS

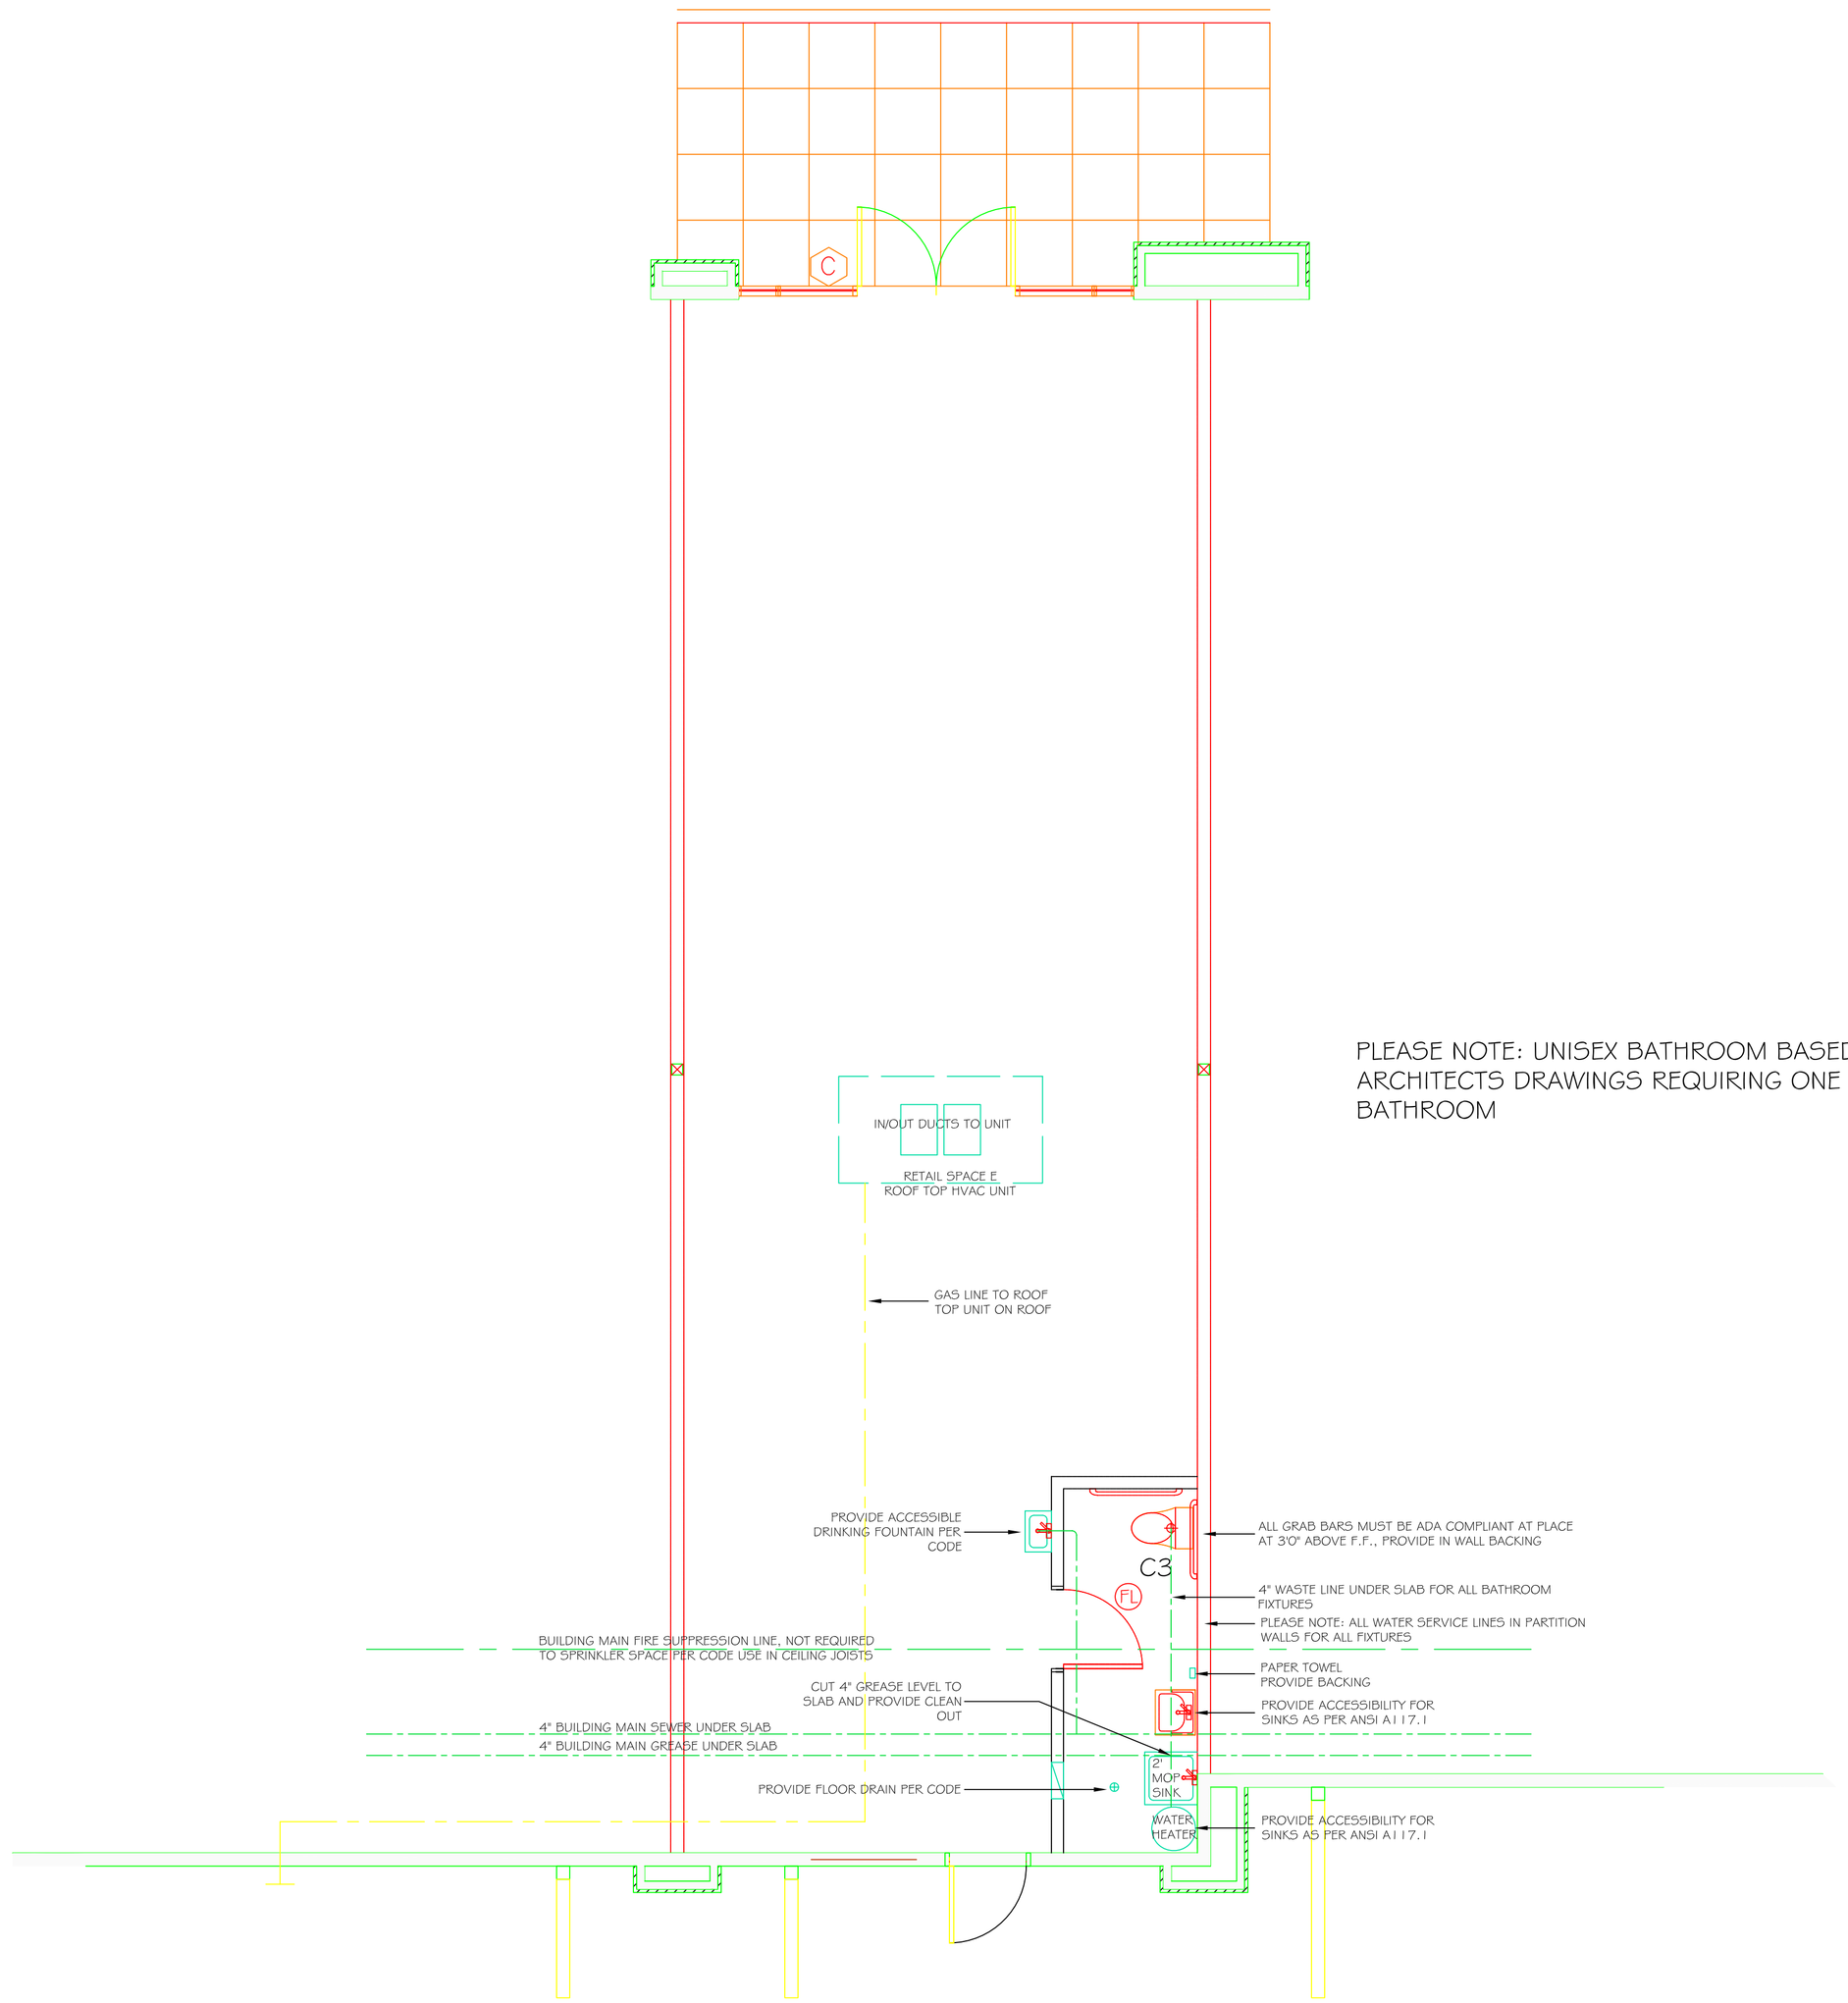

PLEASE NOTE: UNISEX BATHROOM BASED ON ARCHITECTS DRAWINGS REQUIRING ONE BATHROOM

N

Date: 6/8/2007	Drawn By: Seth Carson
Date Revised: 6/19/2007	Drawn By: Seth Carson
Final Draft: 11/12/2007	Drawn By: Seth Carson
Permit Set: 11/29/2007	Drawn By: Seth Carson
Revised Set:	Drawn By: Seth Carson

Grand Newsstand II Project

BLUEFEATHER Design/Build Associates, LLC

Mailing Address:
P.O. Box 415
Laramie, WY 82073

Phone:
307-742-0338

Email:
scarson@bluefeatherdesignbuild.com

Copyright 2007:
Bluefeather Design/Build Associates
All Rights Reserved

www.BluefeatherDesignBuild.com

P.1