1 / E.1 ELECTRICAL FLOOR PLAN

SCALE: 1/4" = 1'-0"

ELECTRICAL SYMBOL KEY

- 15A DUPLEX HOUSE
- GFI — 15A GFI
- WP — 15A GFI WEATHERPROOF
- 20A — 20A DUPLEX HOUSE
- 20A GFI — 20A GFI
- 20A WP — 20A GFI WEATHERPROOF
- 30A — 30A DRYER RECEPTACLE
- 50A — 50A RANGE
- $ — SP SWITCH
- $$ — (2) SP SWITCH
- $$$ — (3) SWITCH
- $3 — 3W SWITCH
- $$3 — (2) 3W SWITCH
- $$$3 — (3) SWITCH
- $$3 — SP 3W SWITCH
- $$$3 — SP SP 3W SWITCH
- $$33 — SP 3W 3W SWITCH
- $D — DIMMER SWITCH, 600W
- $D3 — 3W DIMMER SWITCH, 600W
- $D1000 — DIMMER SWITCH, 1000W
- $4 — 4W SWITCH
- CEILING FIXTURE
- 4" CEILING CAN
- 6" CEILING CAN
- TV — TV JACK
- TELE/DATA JACK
- S — SMOKE DETECTOR
- F — BATHROOM FAN
- FL — BATHROOM FAN/LIGHT
- CEILING FAN
- UNDER CABINET TASK LIGHTING
- FLUORESCENT LIGHT FIXTURE

ELECTRICAL WIRING KEY

- 14/2 NM CABLE
- 14/3 NM CABLE
- 14/4 NM CABLE
- 12/2 NM CABLE
- 12/3 NM CABLE
- 12/4 NM CABLE
- 10/2 NM CABLE
- 10/3 NM CABLE
- 10/4 NM CABLE
- 8/2 NM CABLE
- 8/3 NM CABLE

PLEASE NOTE: TENANT FINISH SUPPLEMENTAL DRAWINGS TO ORIGINAL PLAZA DRAWINGS

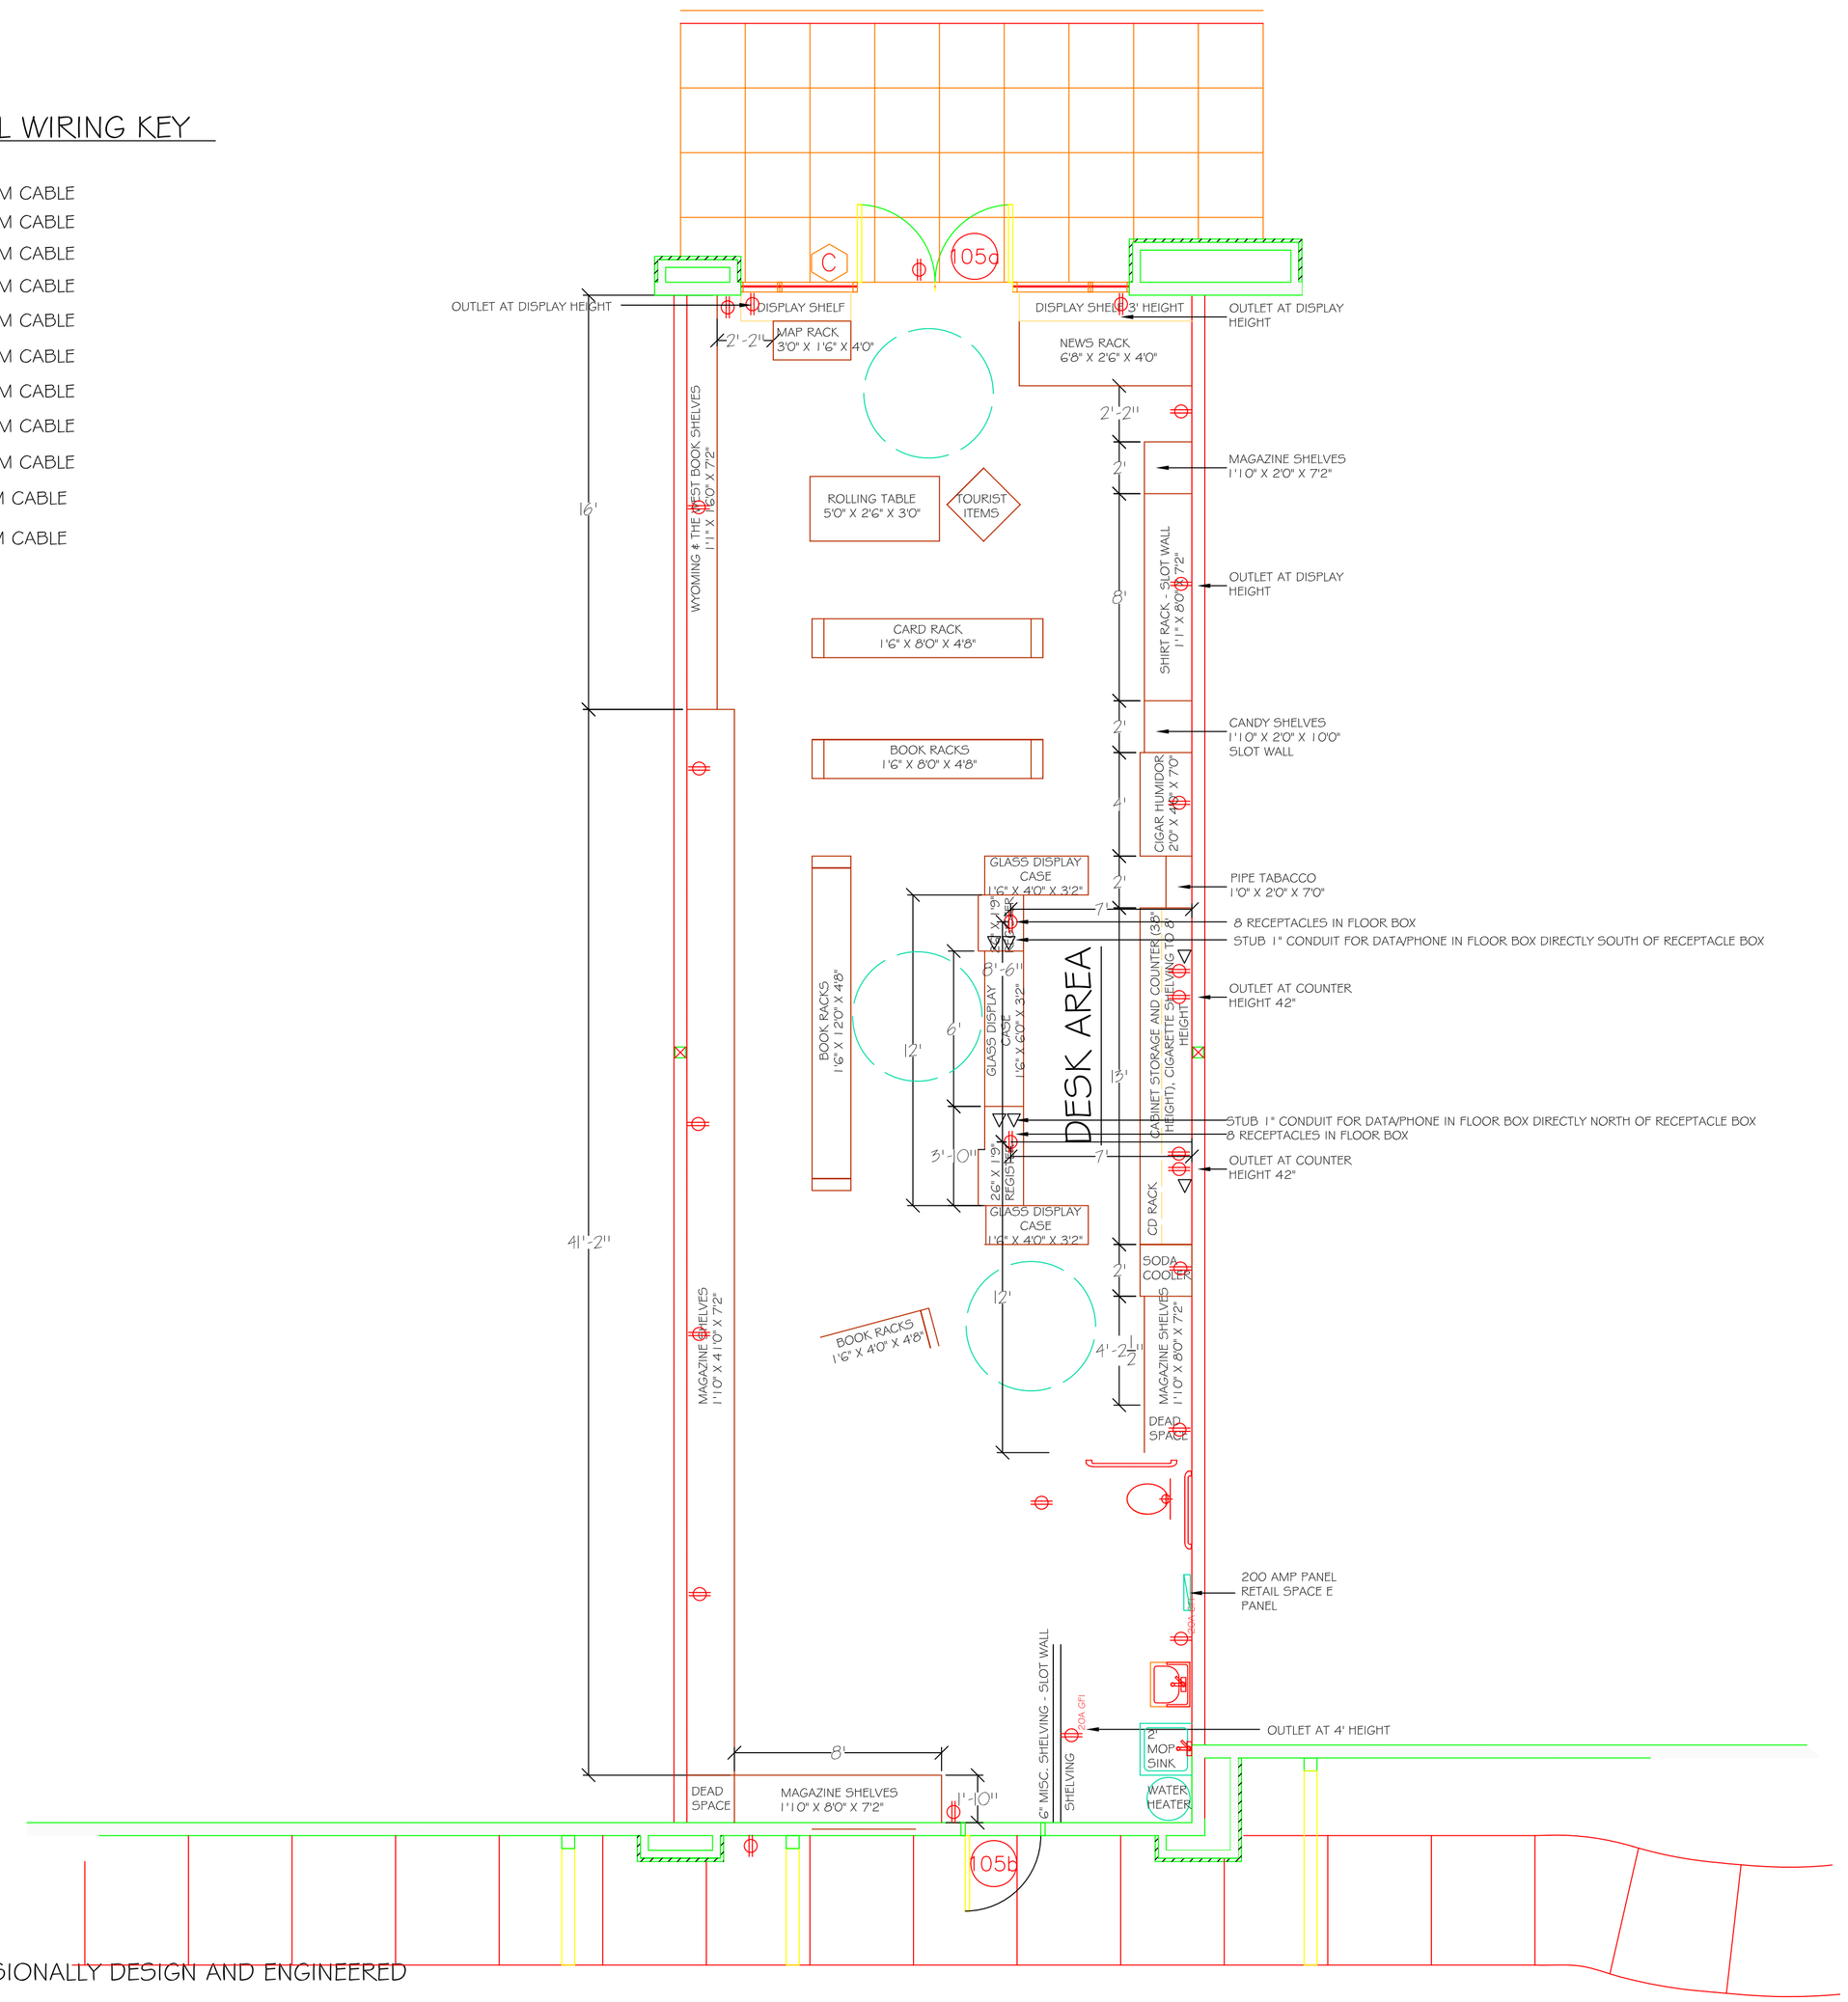

PLEASE NOTE: ROOF TRUSSES TO BE PROFESSIONALLY DESIGN AND ENGINEERED

N

Date: 6/8/2007	Drawn By: Seth Carson
Date Revised: 6/19/2007	Drawn By: Seth Carson
Final Draft:	Drawn By: Seth Carson
Permit Set:	Drawn By: Seth Carson
Revised Set:	Drawn By: Seth Carson

Grand Newsstand II Project

BLUEFEATHER Design/Build Associates, LLC

Mailing Address:
P.O. Box 415
Laramie, WY 82073

Phone:
307-742-0338

Email:
scarson@bluefeatherdesignbuild.com

Copyright 2007:
Bluefeather Design/Build Associates
All Rights Reserved

www.BluefeatherDesignBuild.com

E.1