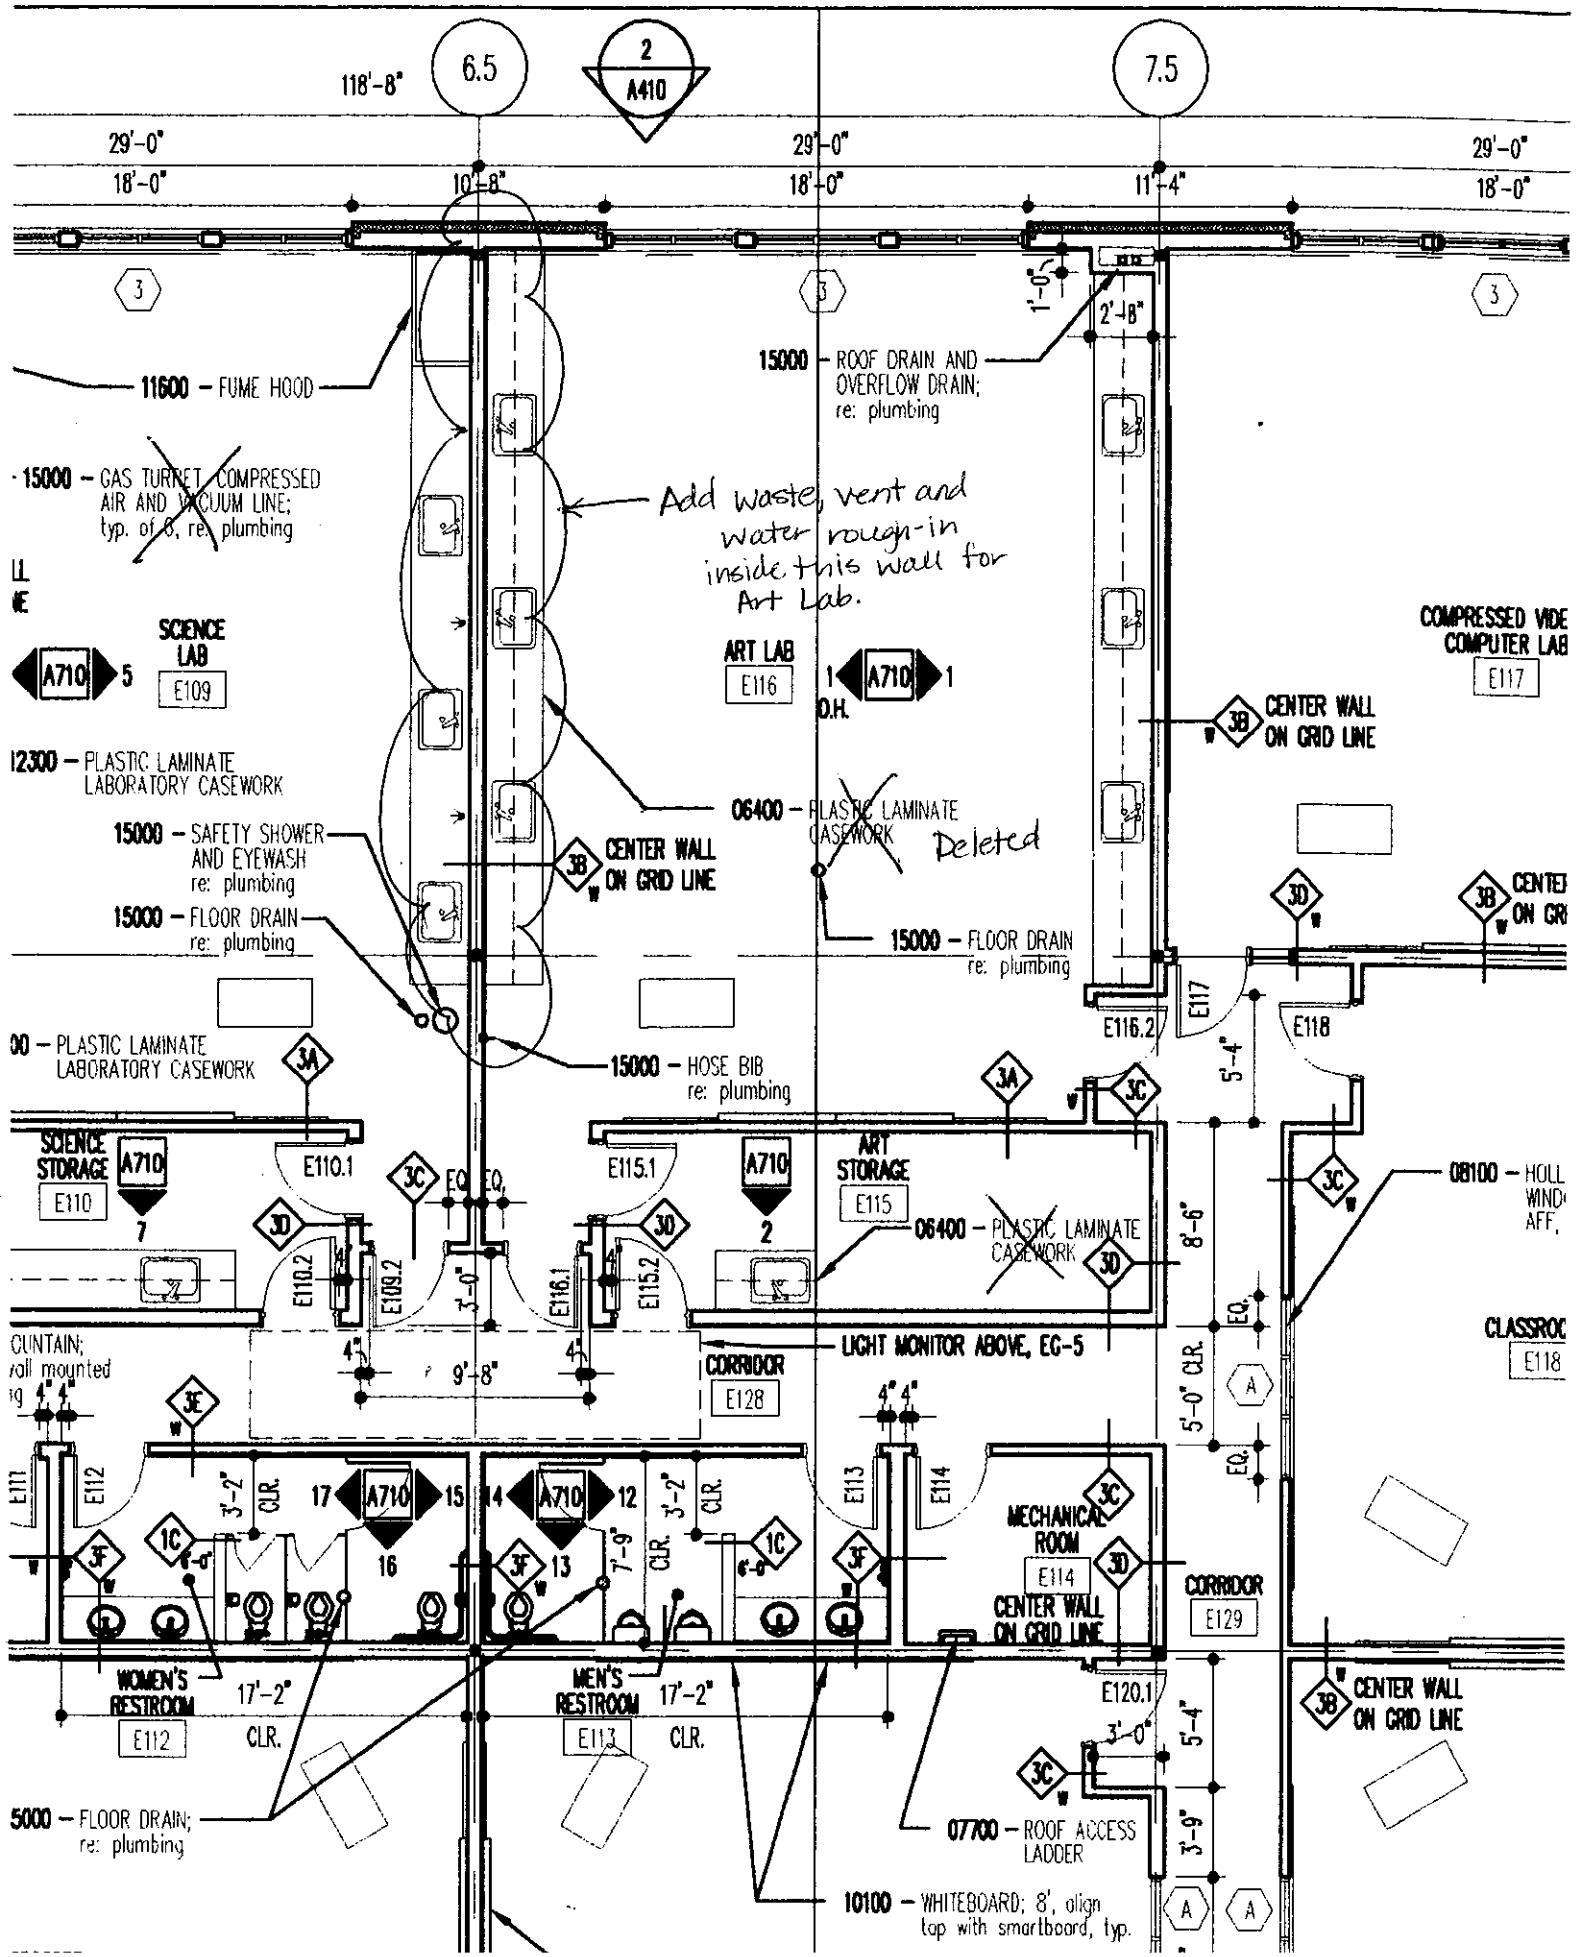
118'-8"
6.5
2
A410
7.5
29'-0"
18'-0"
10'-8"
11'-4"
11600 – FUME HOOD
15000 – ROOF DRAIN AND OVERFLOW DRAIN; re: plumbing
15000 – GAS TURRET, COMPRESSED AIR AND VACUUM LINE; typ. of 6, re: plumbing
Add waste, vent and water rough-in inside this wall for Art Lab.
SCIENCE LAB
E109
ART LAB
E116
COMPRESSED VIDE
COMPUTER LAB
E117
CENTER WALL ON GRID LINE
12300 – PLASTIC LAMINATE LABORATORY CASEWORK
06400 – PLASTIC LAMINATE CASEWORK
Deleted
15000 – SAFETY SHOWER AND EYEWASH re: plumbing
15000 – FLOOR DRAIN re: plumbing
15000 – HOSE BIB re: plumbing
00 – PLASTIC LAMINATE LABORATORY CASEWORK
SCIENCE STORAGE
E110
E110.1
E115.1
ART STORAGE
E115
E116.2
E118
08100 – HOLL WIND AFF.
CLASSROO
E118
LIGHT MONITOR ABOVE, EG-5
CORRIDOR
E128
E111
E112
E113
E114
MECHANICAL ROOM
E114
CORRIDOR
E129
WOMEN'S RESTROOM
E112
MEN'S RESTROOM
E113
17'-2" CLR.
E120.1
5000 – FLOOR DRAIN; re: plumbing
07700 – ROOF ACCESS LADDER
10100 – WHITEBOARD; 8', align top with smartboard, typ.